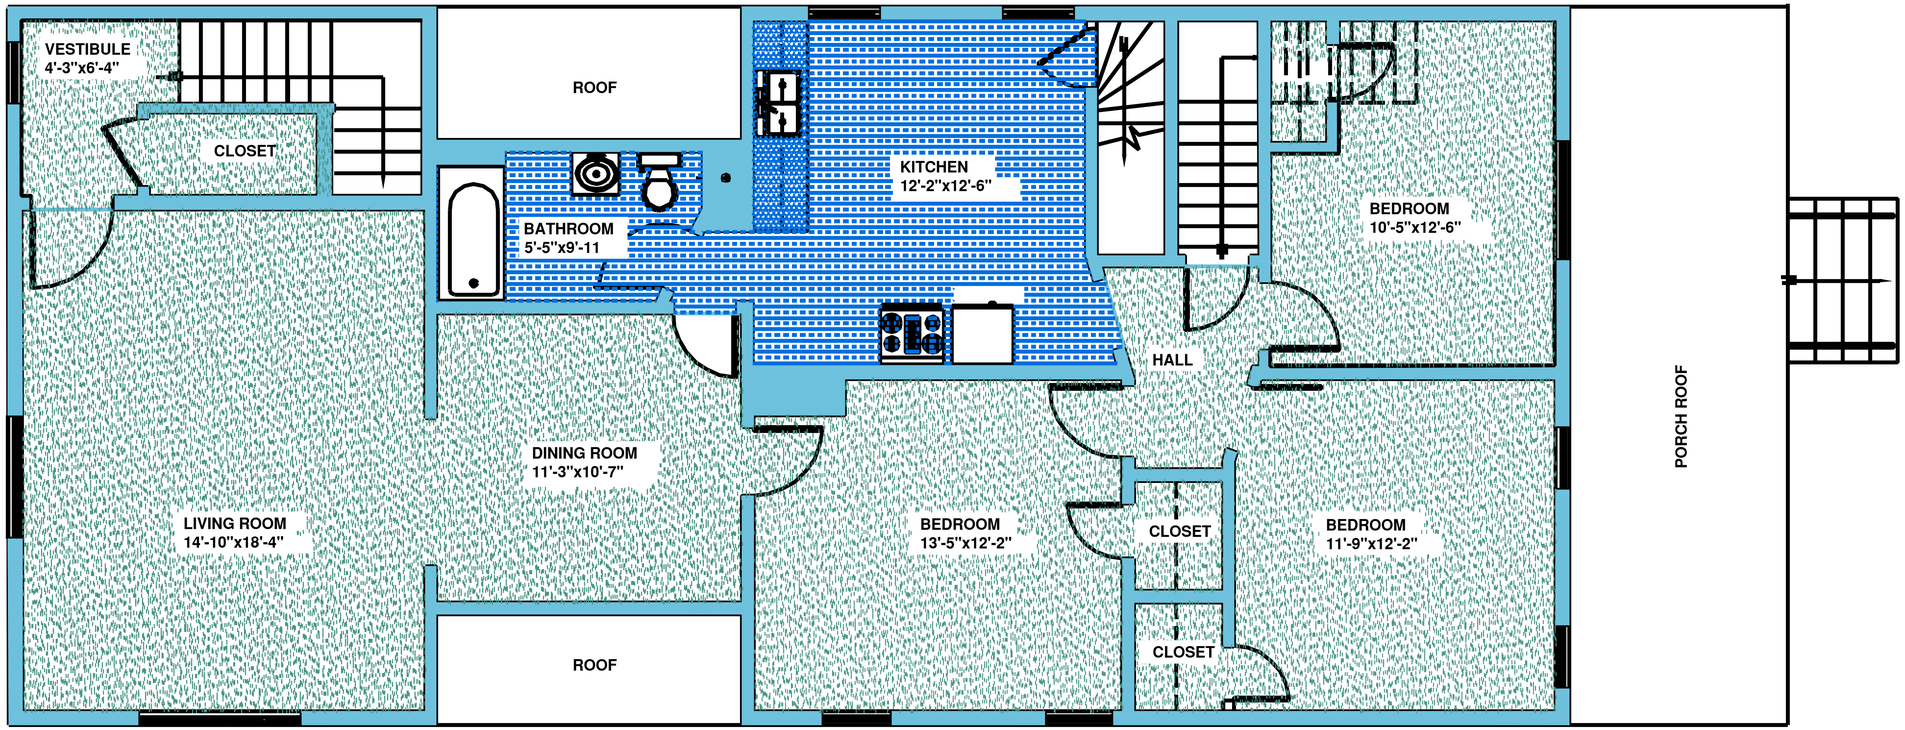

2272 MURRAY HILL ROAD
2ND FLOOR LEVEL

1220 SQ. FT.

0 1 2 3 4 5 FEET

N

Issues & Revisions:

REV	DATE	DESCRIPTION

CASE WESTERN RESERVE UNIVERSITY
EST. 1826

2272 MURRAY HILL ROAD
CLEVELAND, OHIO 44106

SEAL:

BUILDING NUMBER: 5C28	CIP NUMBER:
DRAWN BY: JRS	DRAWN DATE 11/21/2019
CHECKED BY:	ISSUE DATE
CAD FILE NAME: 5C28_02_ARCH .dwg	SCALE: AS NOTED

SHEET TITLE:
SECOND FLOOR PLAN

SHEET NUMBER:	REV:
A1.02	0

T:\Building Floor Plans (2018 +)\Projects\PRIME AE Documentation Project\Phase 3\Murray Hill 2272 – House\ORIGINALS\5C28_1st & 2nd Floors.dwg